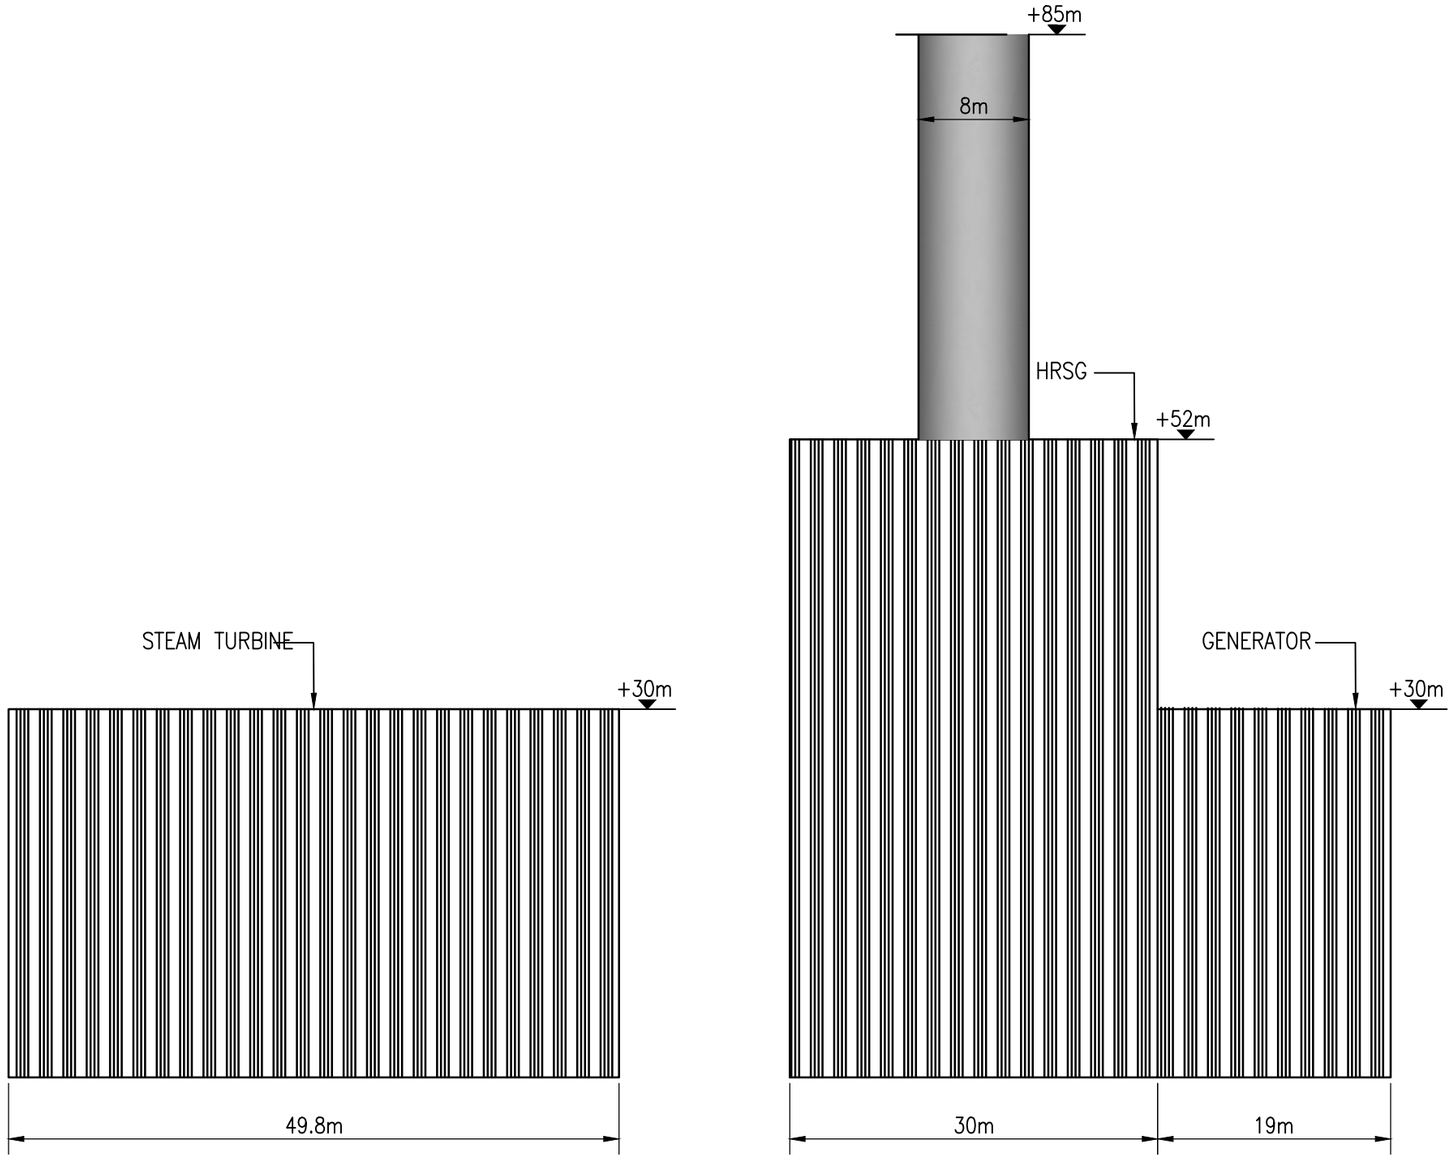

SOUTH ELEVATION
SCALE 1:500

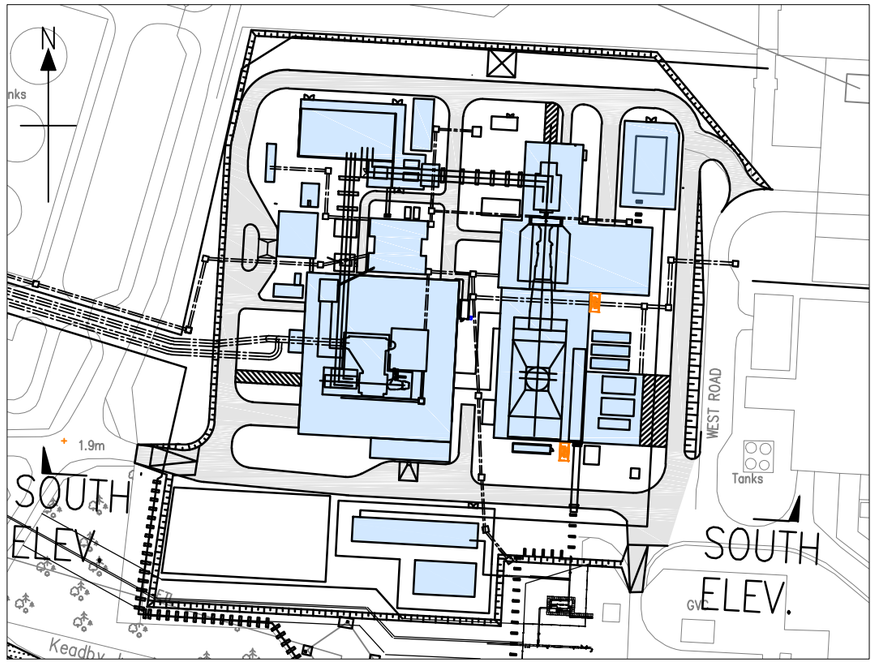

LOCATION PLAN
SCALE 1:2000

DO NOT SCALE FROM THIS DRAWING

BASED UPON THE ORDINANCE SURVEY MAP WITH THE SANCTION OF THE CONTROLLER OF H.M. STATIONARY OFFICE CROWN COPYRIGHT RESERVED Licence No. 100019039

REV	DATE	DRAWN BY	APPROVED BY	AMENDMENTS
10	–	–	–	–
09	–	–	–	–
08	–	–	–	–
07	–	–	–	–
06	–	–	–	–
05	–	–	–	–
04	–	–	–	–
03	–	–	–	–
02	21/07/2017	D.CONWAY	J.LAWRIE	STACK HEIGHT INCREASED, BACKGROUND IMAGE UPDATED TO BLOCKS
01	10/07/2017	C.RAMSAY	A.UNDERWOOD	PLANT ARRANGEMENT REVISED

sse generation

DRAWING STATUS	PRELIMINARY
LOCATION	KEADBY 2
SCALE	AS–SHOWN
SSE PROJECT NUMBER	
DRAWN BY	C.RAMSAY
DRAWN DATE	02/02/2016
APPROVED BY	J.LAWRIE
APPROVED DATE	02/02/2016
TITLE	MULTI SHAFT LAYOUT 1X1 – SOUTH ELEVATION LOOKING FROM SOUTH – NORTH
SSE DRAWING NUMBER	105_0805_0043
SHEET	00
REV.	02

A3